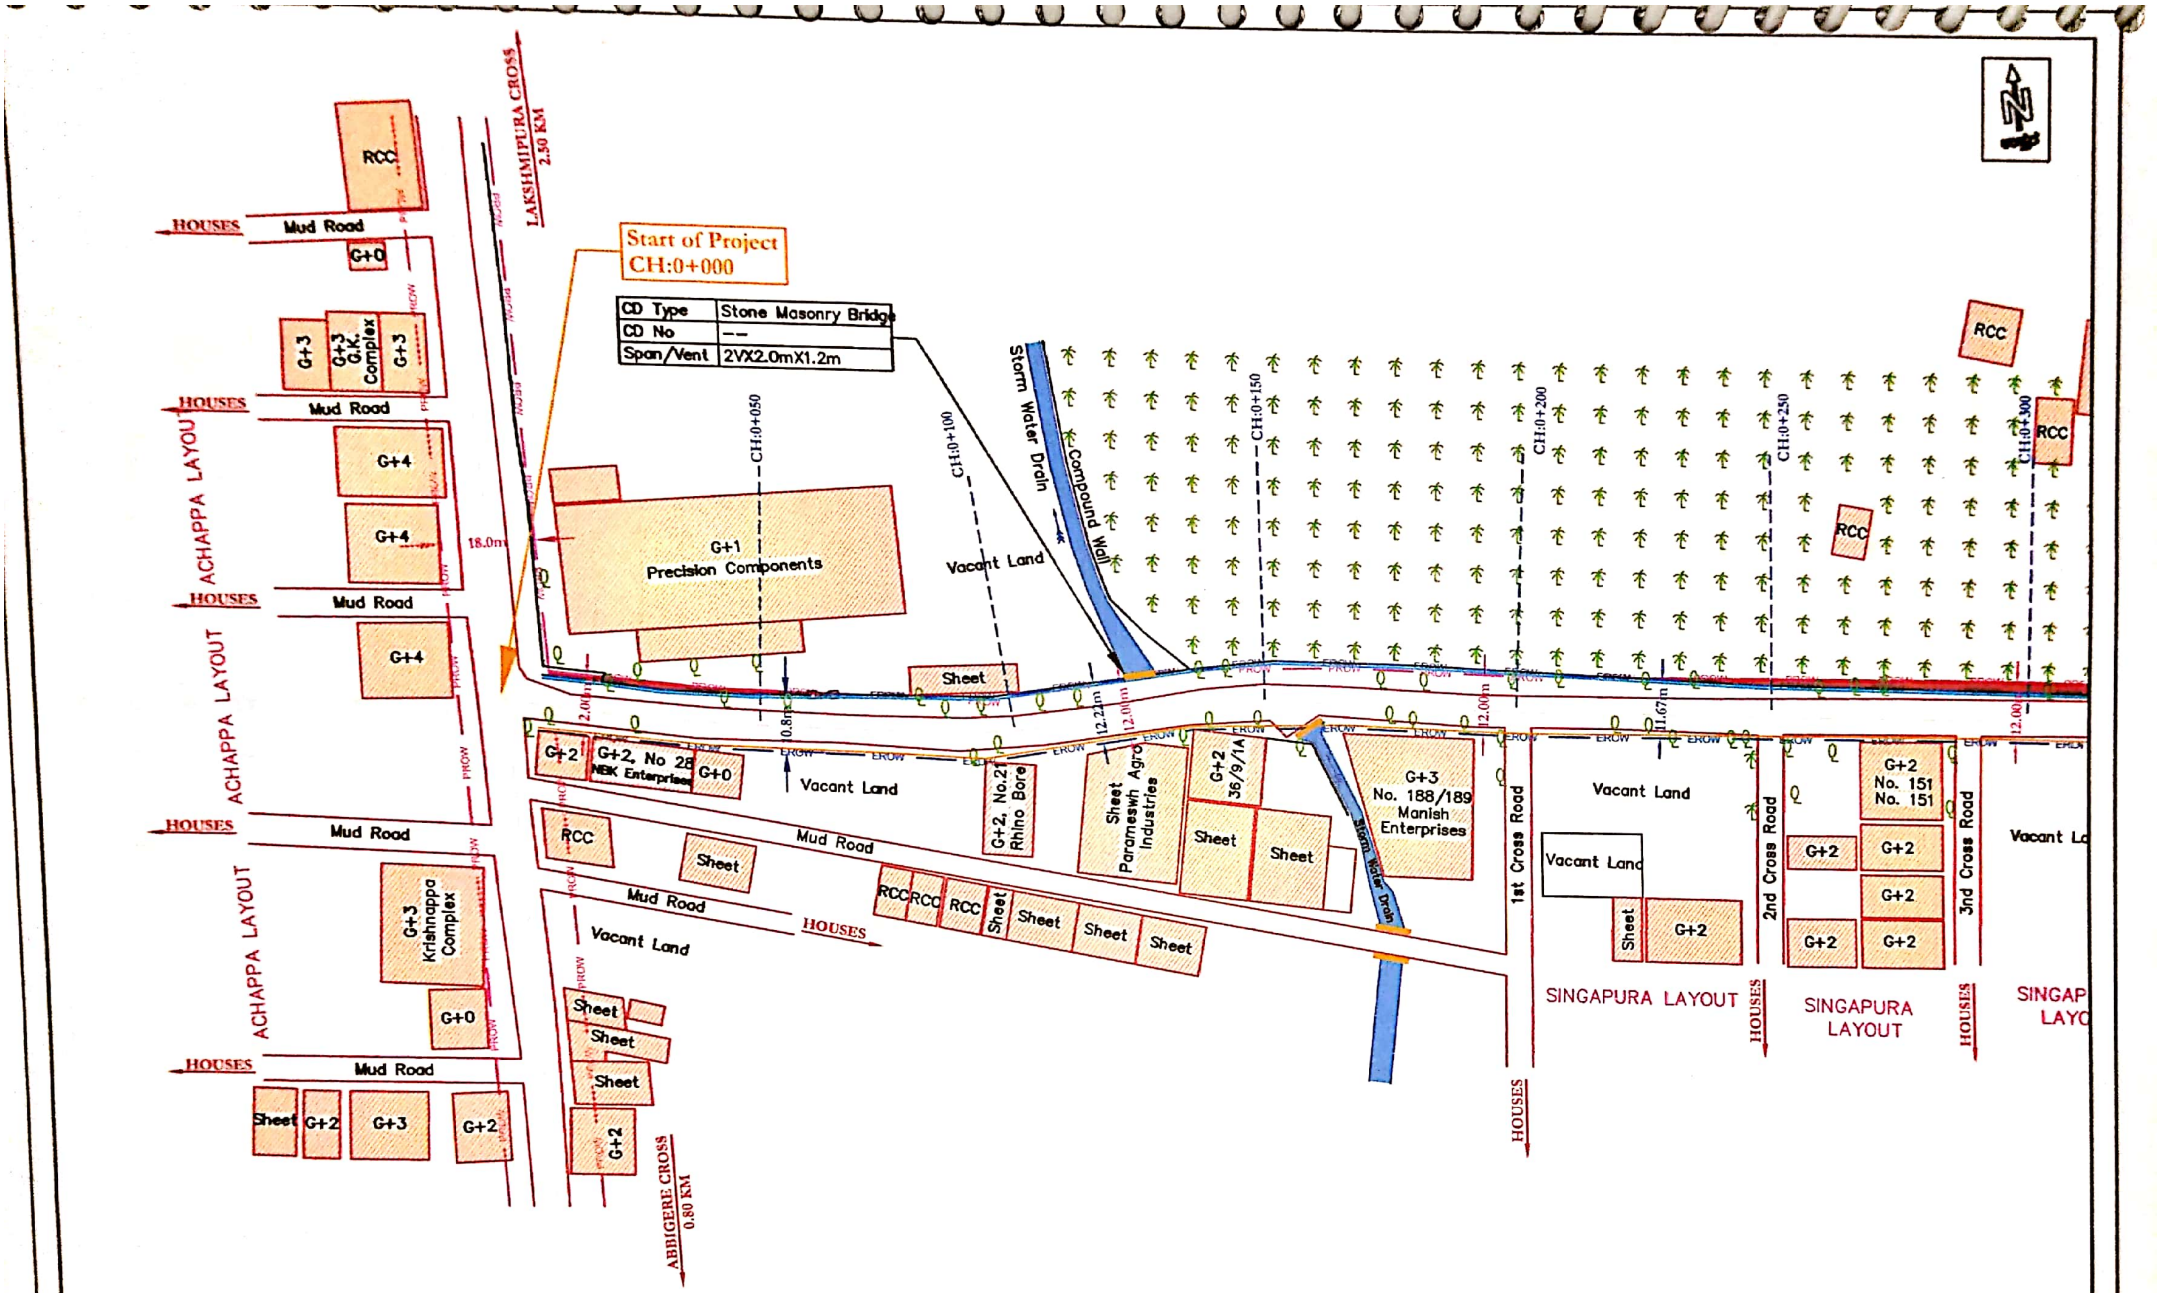

LEGEND:

Property Limit, PID Number..... 10

Proposed ROW, Existing ROW..... PROW EROW

Land to be Acquired, Govt Property..... 20

CLIENT:

BRUHAT BENGALURU MAHANAGARA PALIKE
ROAD AND INFRASTRUCTURE, DASARAHALLI DIVISION
NO. 207, 2ND FLOOR, ANNEX – 3 BUILDING
N.R. SQUARE, BENGALURU - 560002

CONSULTANTS:

Nez Infratech Private Limited.
No.1, 2nd Floor, P. Veerappa Arcade,
Ittamadu Main Road, Arehalli,
Subramanyapura Post, Bengaluru-560061
Ph: +91 80 26731005, Website: www.nezpl.com
Email: info@nezpl.com, nezwy@gmail.com

PROJECT: Widening & Comprehensive Development of Singapura Garden Road from Abbigere Road to Shrinikethan Layout (BDA Layout) for a length of 0.65 Km in BBMP Limit

TITLE : TOPOGRAPHICAL SURVEY DRAWING

DRAWING NO : NEZPL/FDWG/20-21/98

SHEET NO : 1 OF 3

SCALE = 1:1000

Scanned with OKEN Scanner

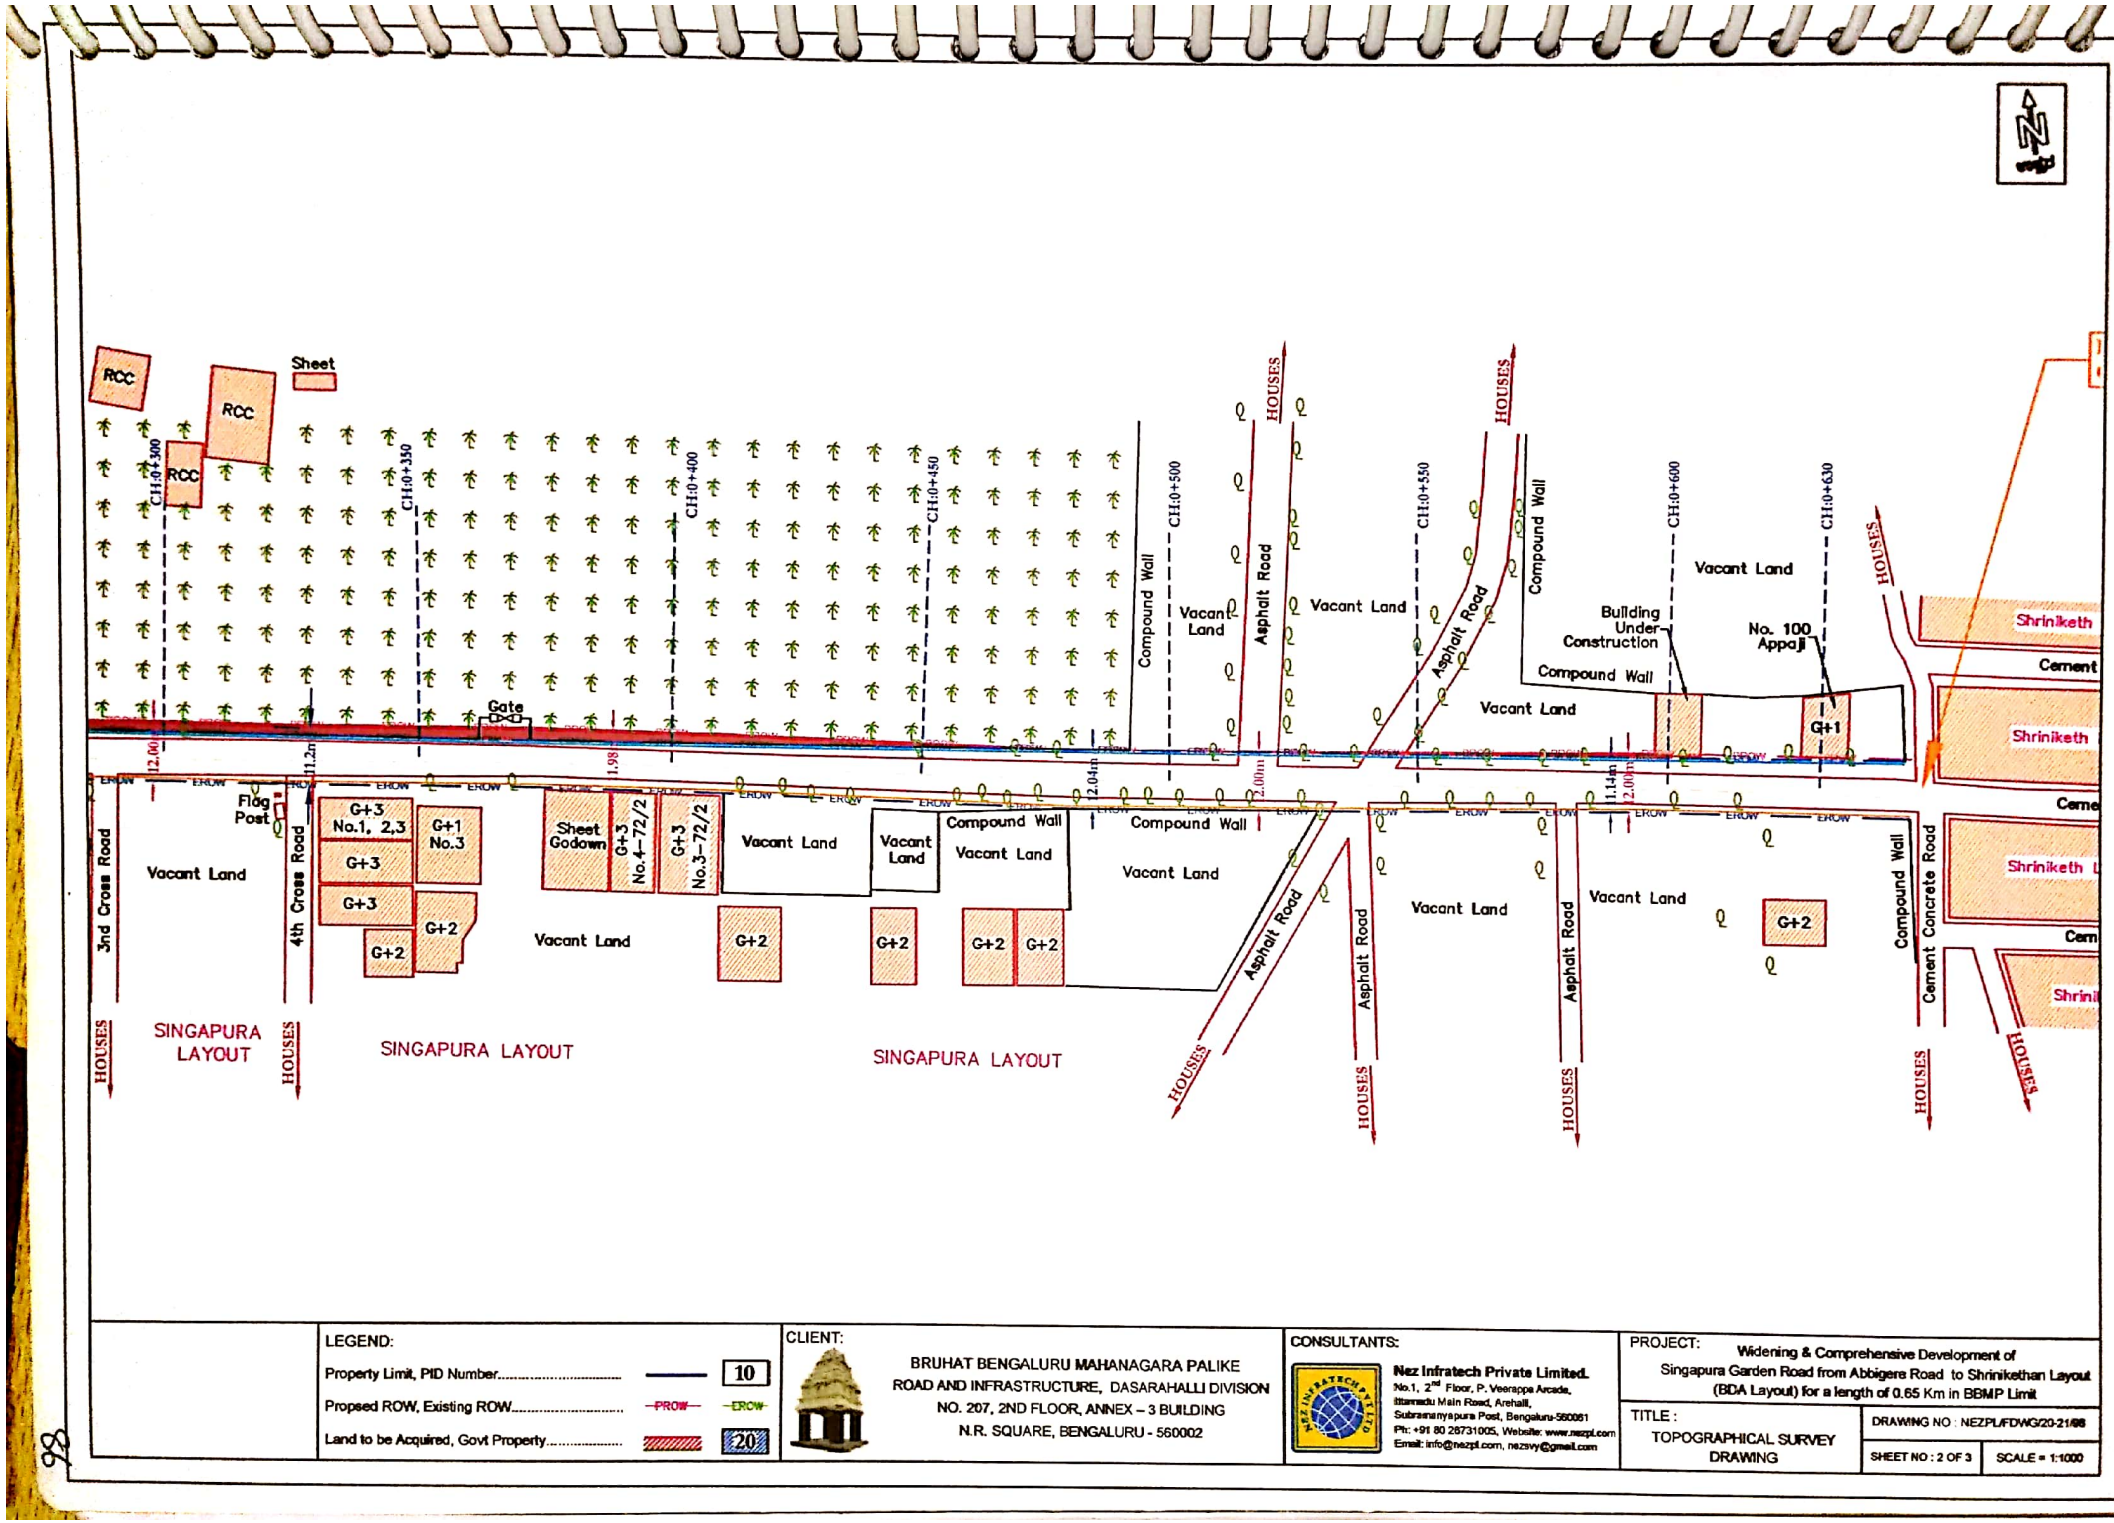

LEGEND:

Property Limit, PID Number..... 10

Propsed ROW, Existing ROW..... PROW EROW

Land to be Acquired, Govt Property..... 20

CLIENT:

BRUHAT BENGALURU MAHANAGARA PALIKE
ROAD AND INFRASTRUCTURE, DASARAHALLI DIVISION
NO. 207, 2ND FLOOR, ANNEX – 3 BUILDING
N.R. SQUARE, BENGALURU - 560002

CONSULTANTS:

Nez Infratech Private Limited.
No.1, 2nd Floor, P. Veerappa Arcade,
Ittamadu Main Road, Arehalli,
Subramanyapura Post, Bengaluru-560061
Ph: +91 80 28731005, Website: www.nezpl.com
Email: info@nezpl.com, nezsvy@gmail.com

PROJECT: Widening & Comprehensive Development of Singapura Garden Road from Abbigere Road to Shrinikethan Layout (BDA Layout) for a length of 0.65 Km in BBMP Limit

TITLE: TOPOGRAPHICAL SURVEY DRAWING

DRAWING NO : NEZPL/FDWG/20-21/68

SHEET NO : 2 OF 3

SCALE = 1:1000

Scanned with OKEN Scanner

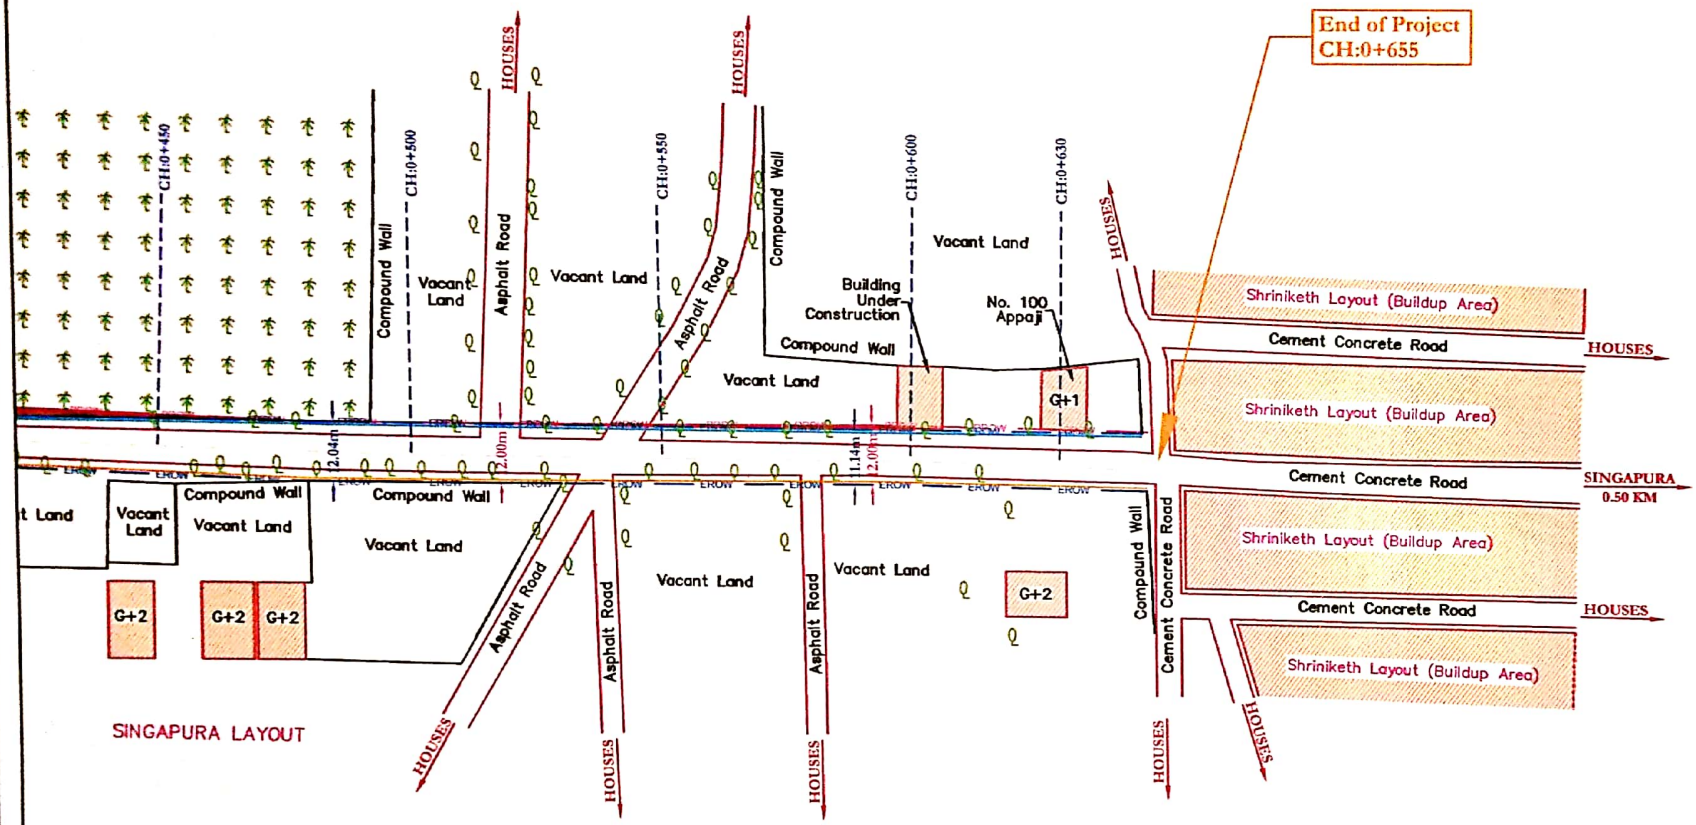

LEGEND:

Property Limit, PID Number..... 10

Proposed ROW, Existing ROW..... PROW EROW

Land to be Acquired, Govt Property..... 20

CLIENT:

BRUHAT BENGALURU MAHANAGARA PALIKE
ROAD AND INFRASTRUCTURE, DASARAHALLI DIVISION
NO. 207, 2ND FLOOR, ANNEX – 3 BUILDING
N.R. SQUARE, BENGALURU - 560002

CONSULTANTS:

Nez Infratech Private Limited.
No.1, 2nd Floor, P. Veerappa Arcade,
Ittamadu Main Road, Aswath,
Subramanyapura Post, Bengaluru-560061
Ph: +91 80 26731005, Website: www.nezpl.com
Email: info@nezpl.com, aazawy@gmail.com

PROJECT: Widening & Comprehensive Development of Singapura Garden Road from Abbigere Road to Shrinikethan Layout (BDA Layout) for a length of 0.65 Km in BBMP Limit

TITLE : TOPOGRAPHICAL SURVEY DRAWING

DRAWING NO : NEZPL/FDWG/20-21/98

SHEET NO : 3 OF 3

SCALE = 1:1000

Scanned with OKEN Scanner

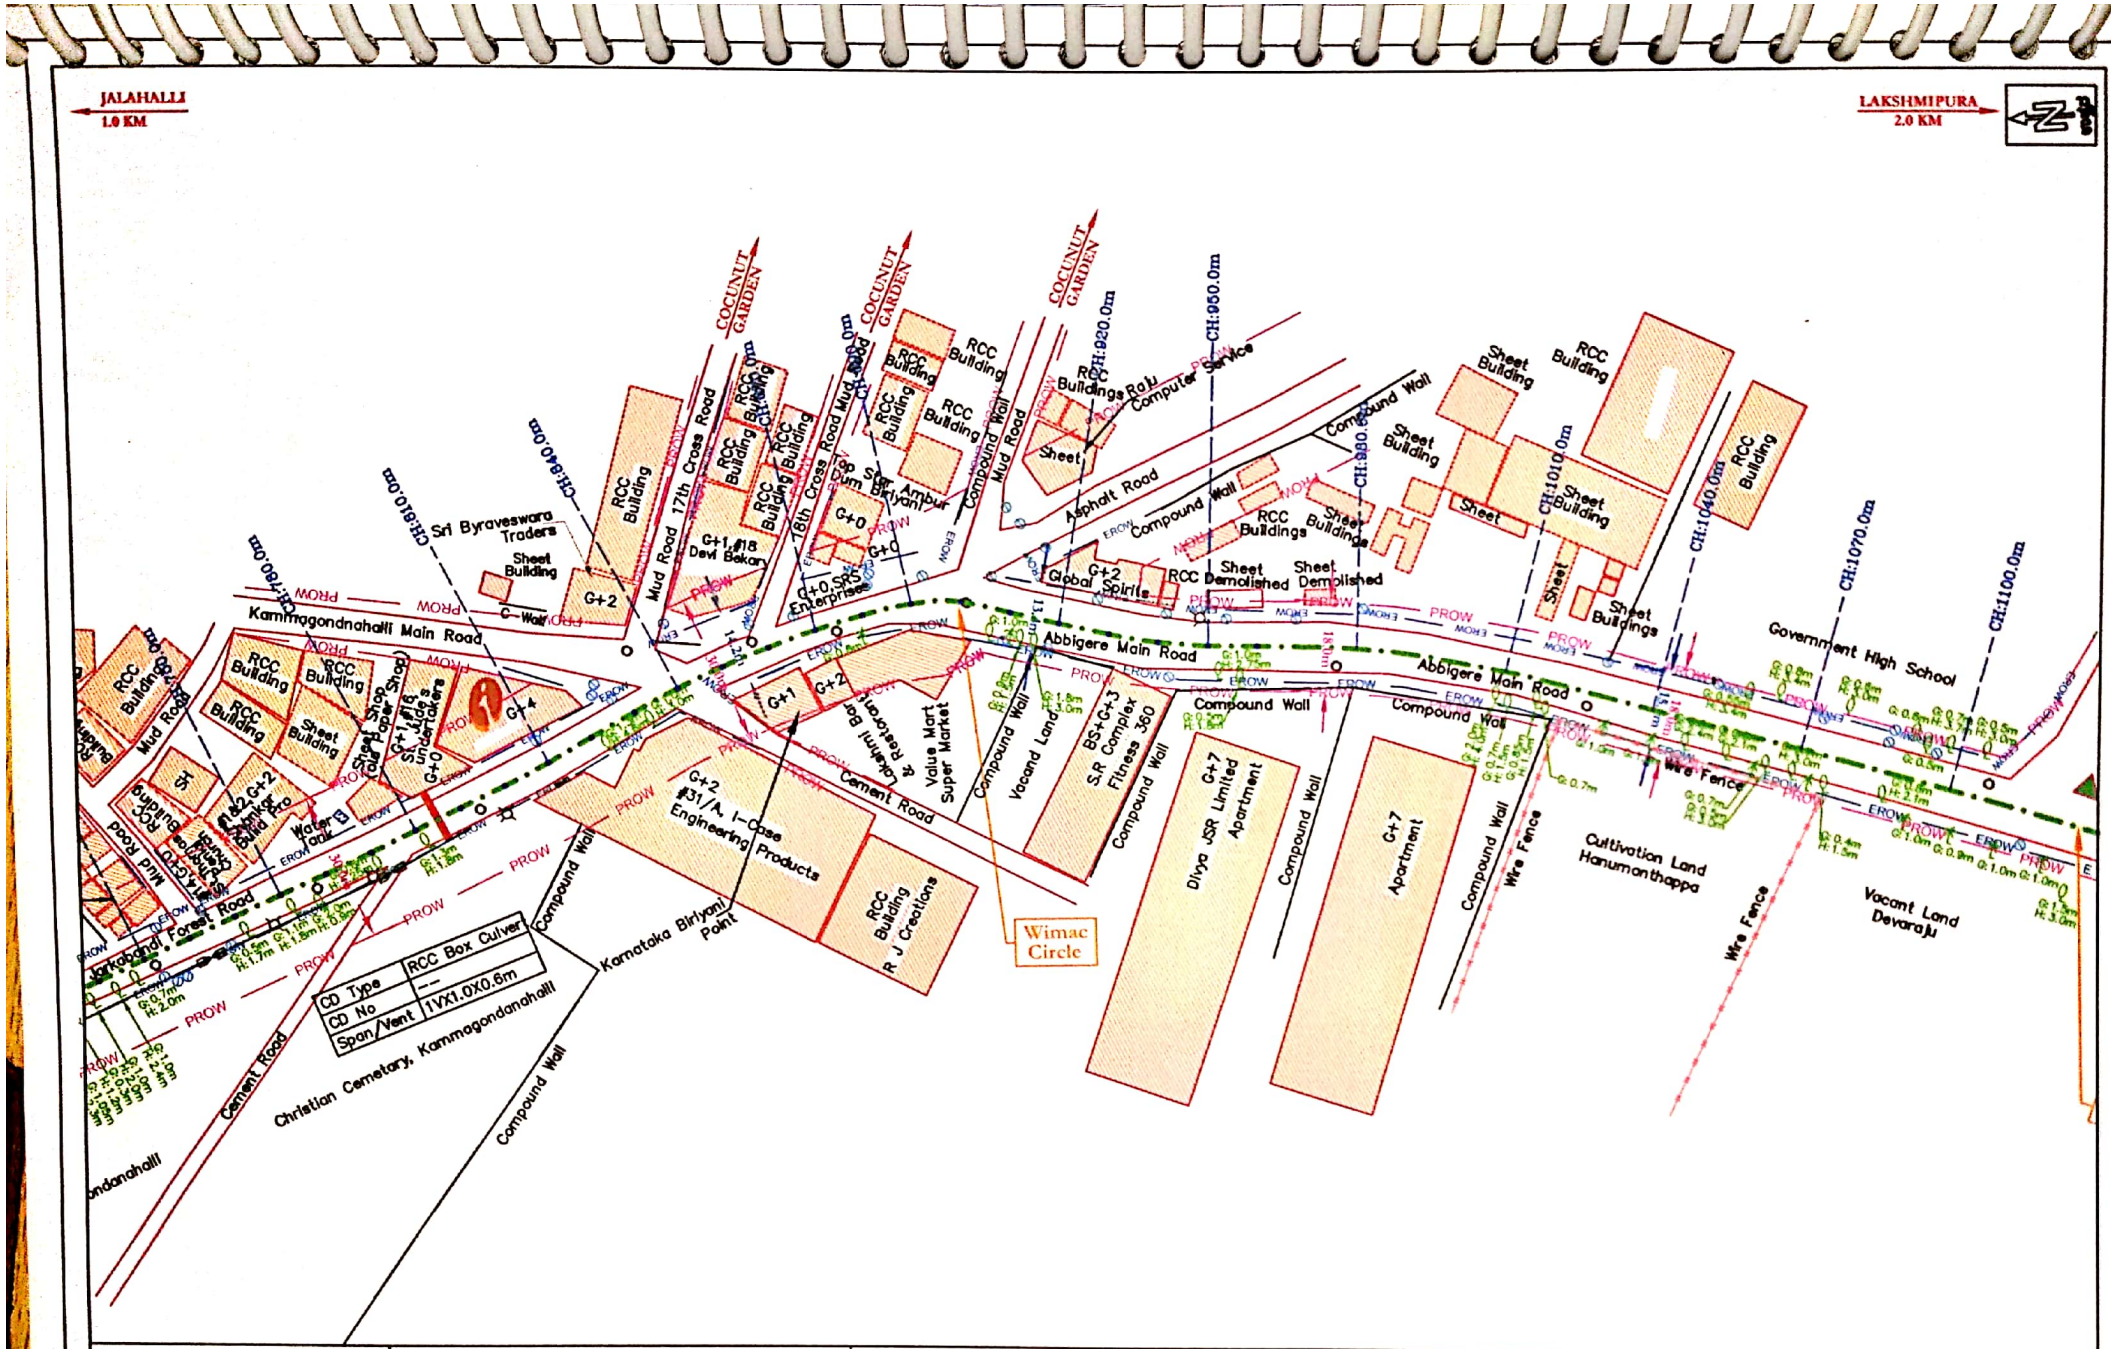

Scanned with OKEN Scanner

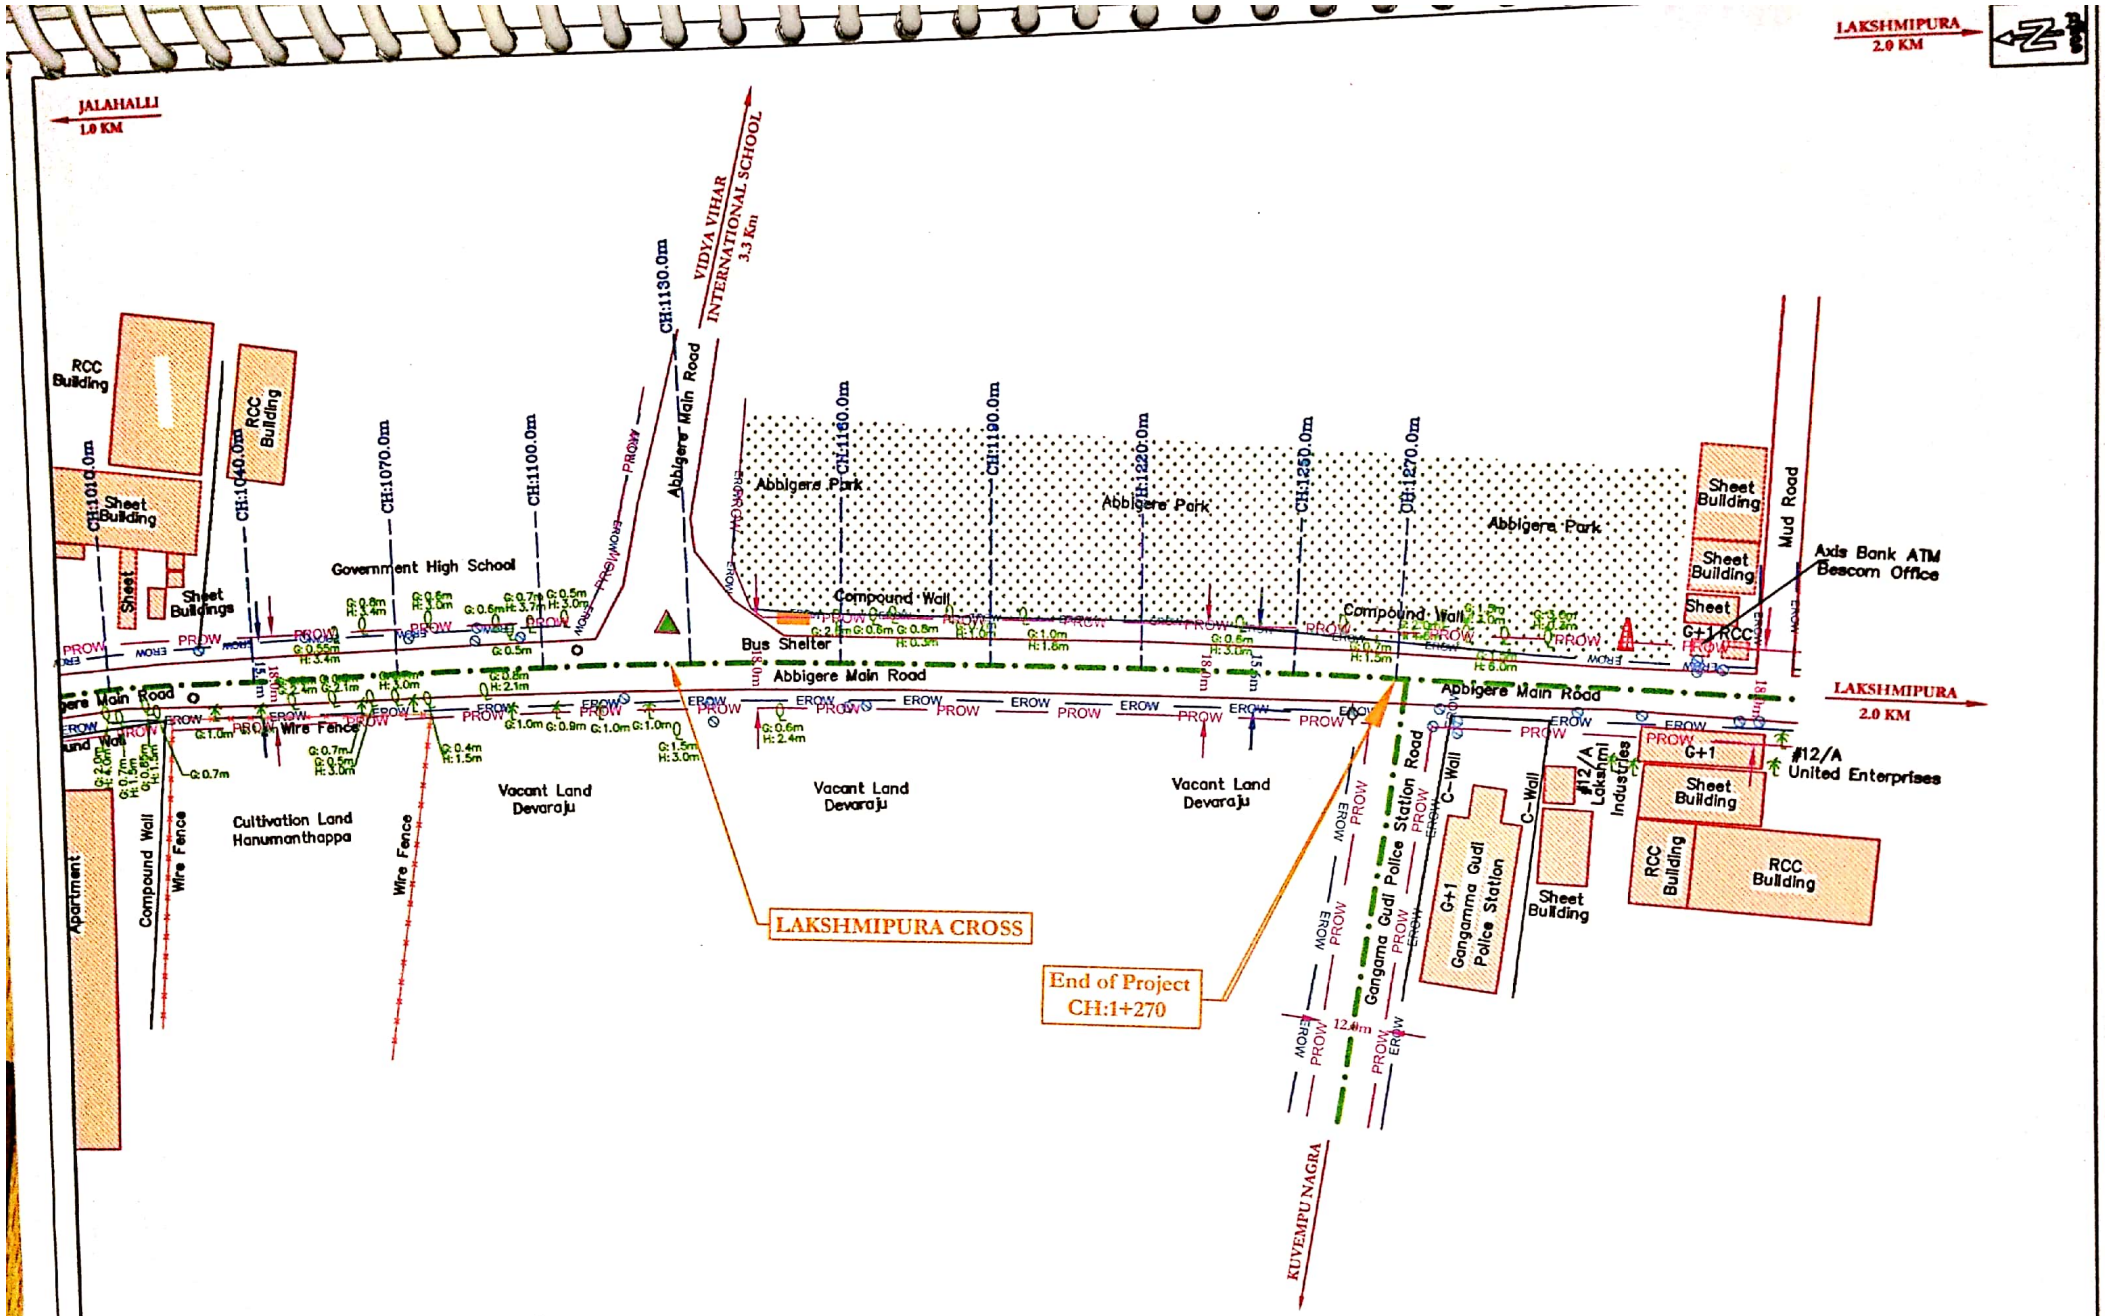

LEGEND:

Property Limit, PID Number..... 10

Propsed ROW, Existing ROW..... PROW EROW

Land to be Acquired, Govt Property..... 20

CLIENT:

BRUHAT BENGALURU MAHANAGARA PALIKE
ROAD INFRASTRUCTURE,
DASARAHALLI DIVISION, #207,
2ND FLOOR, ANNEXE BUILDING - 3
N.R. SQUARE, BENGALURU - 560002

CONSULTANTS:

Nez Infratech Private Limited.
No.1, 2nd Floor, P. Veerappa Arcade,
Ittamadu Main Road, Arehalli,
Subramanyapura Post, Bengaluru-560061
Ph: +91 80 26731005, Website: www.nezpl.com
Email: info@nezpl.com, nezsvy@gmail.com

PROJECT:

Widening & Comprehensive Development of Singapura Garden Road from Abbigere Road to Shrinikethan Layout (BDA Layout)

TITLE :

LAND ACQUISITION PLAN
CH:1+050 TO CH: 1+336

DRAWING NO : NEZPL/FDWG/20-21/0021

SHEET NO : 2 OF 2

SCALE = 1:1000

Scanned with OKEN Scanner